Key Plan
1:2500

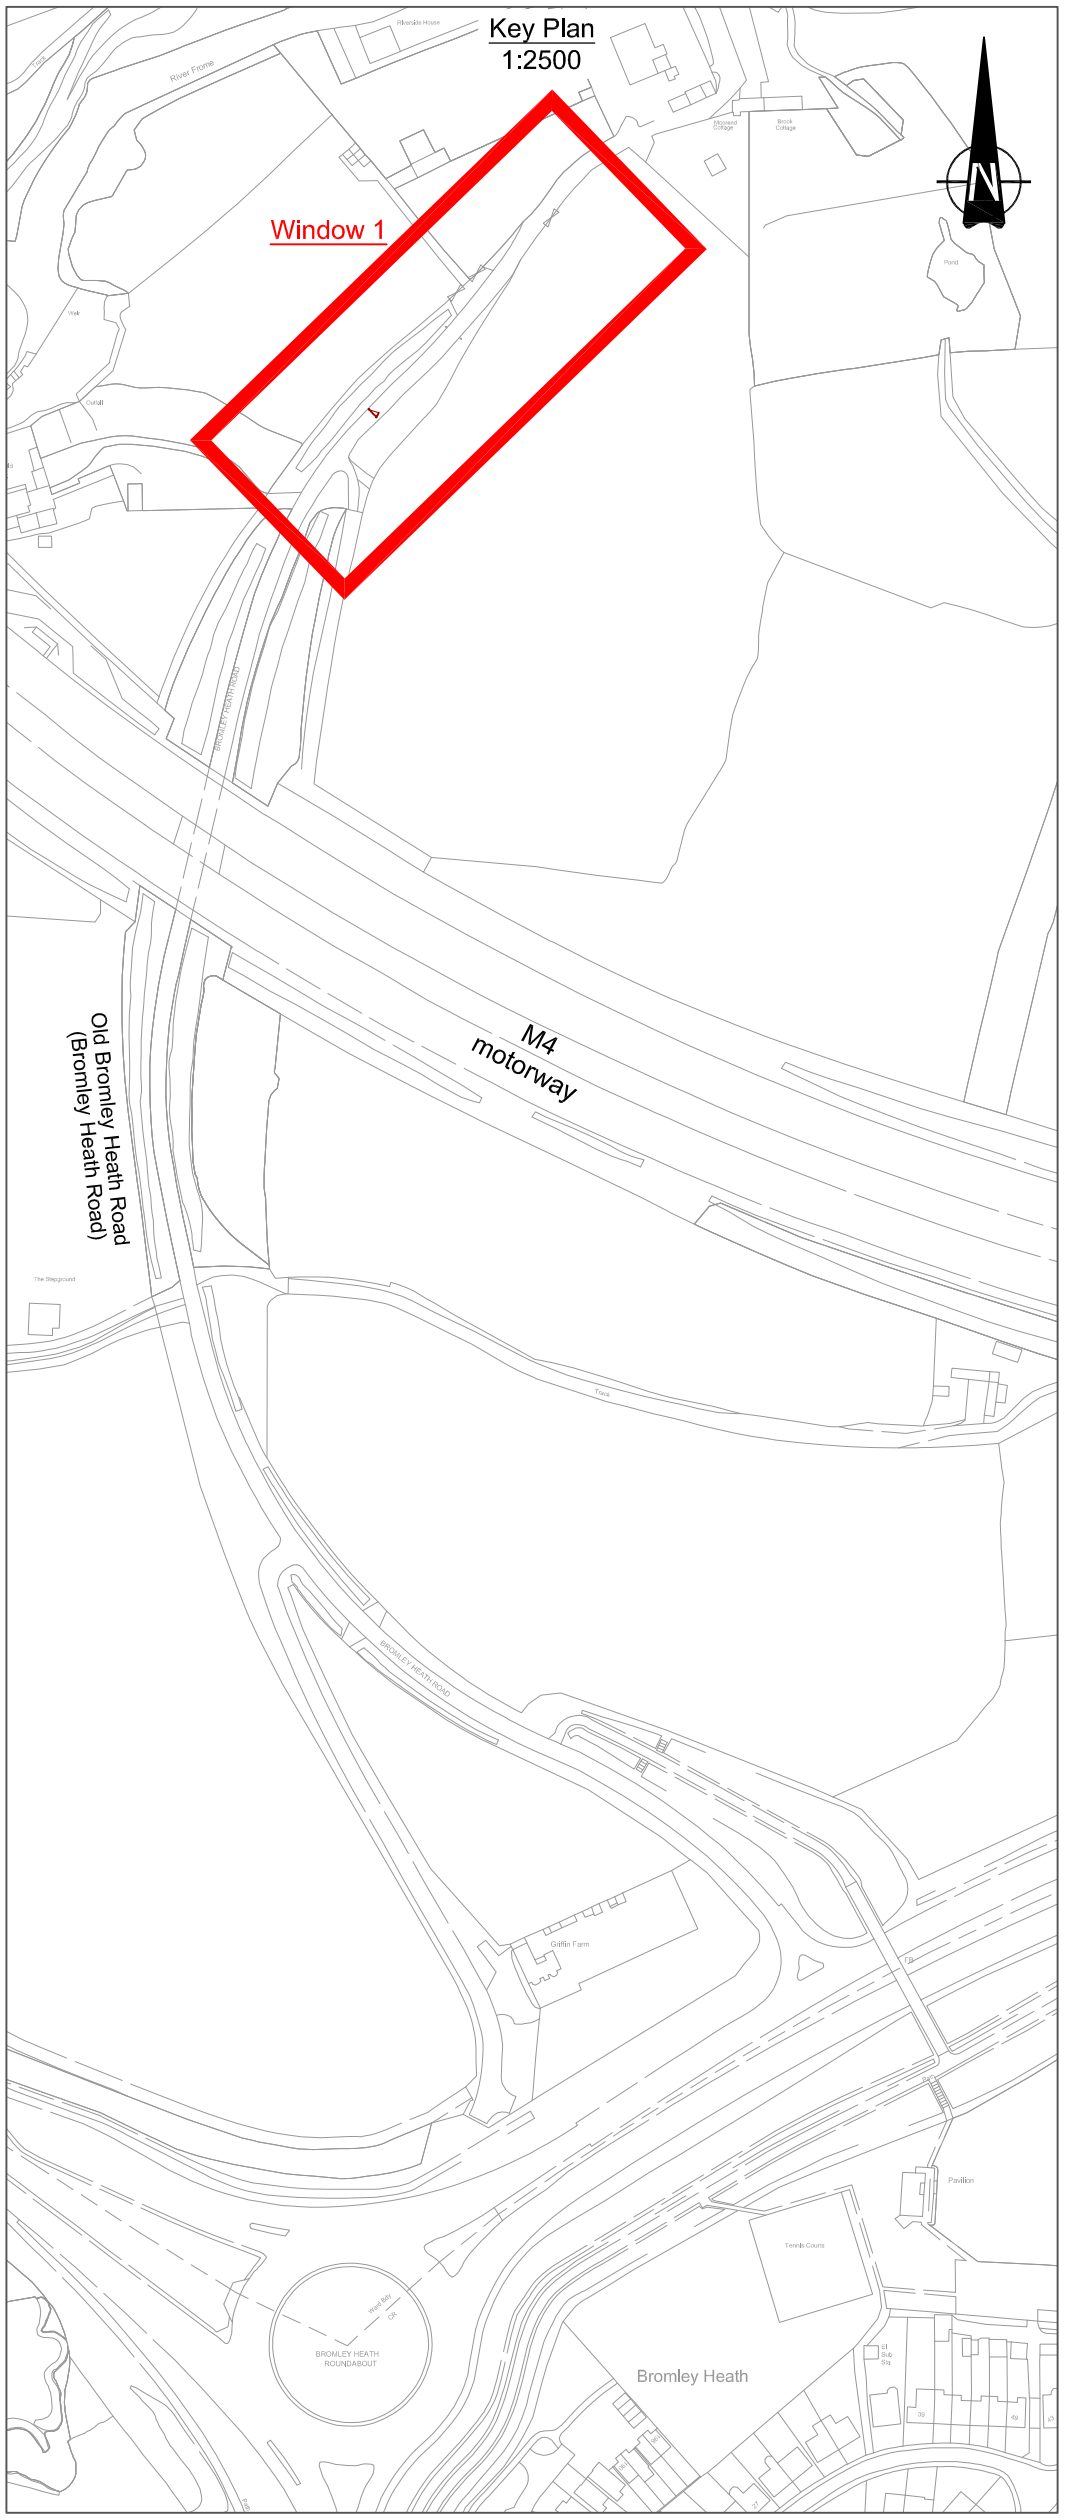


Window 1 - Bromley Heath Road
(Old Bromley Heath Road)
1:500

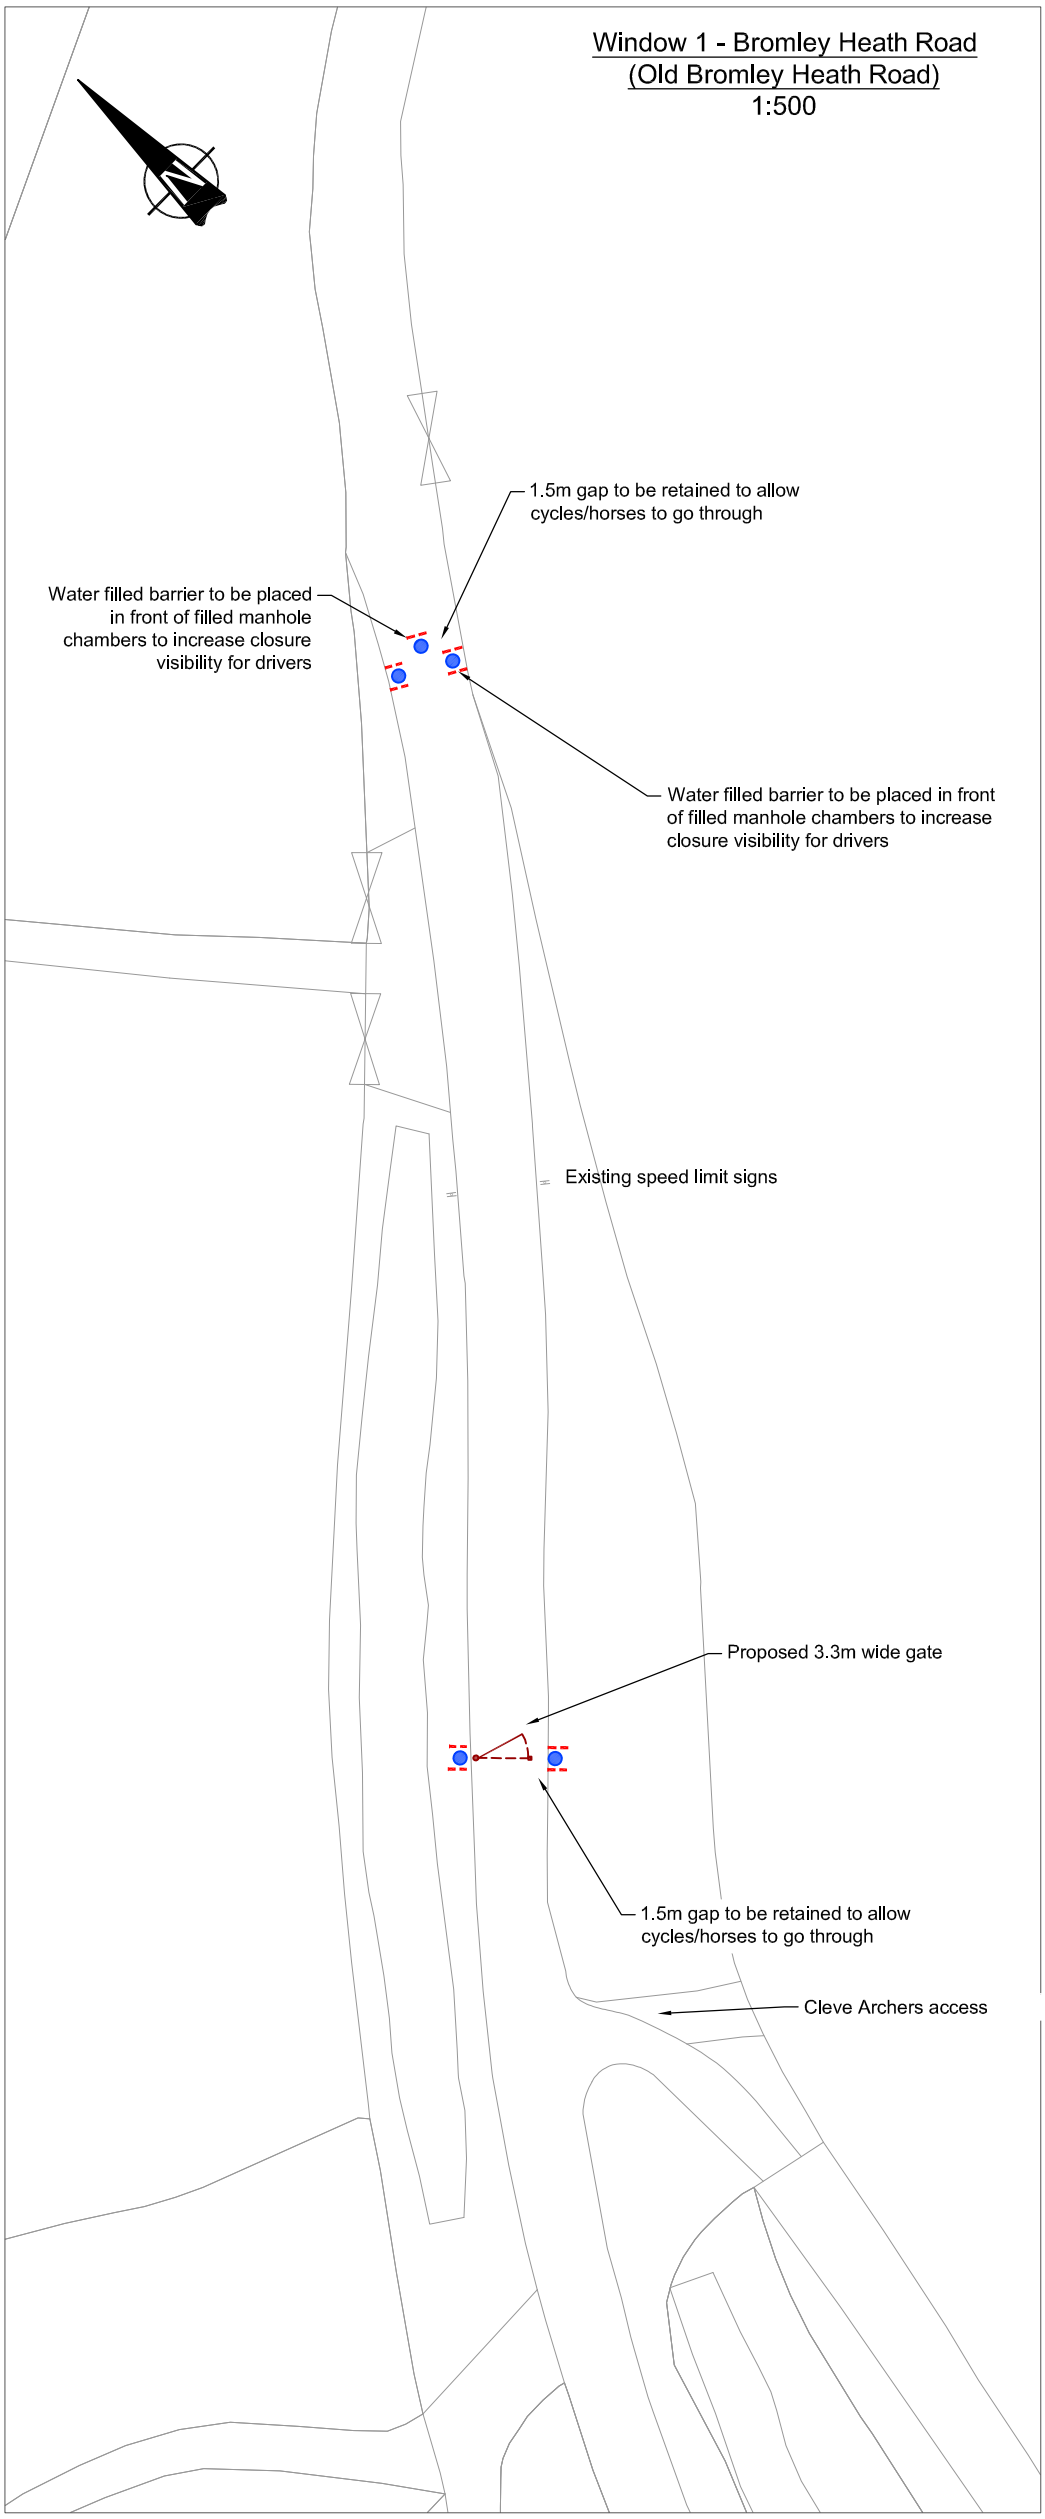


# STATUTORY NOTICE


ORDNANCE SURVEY

© Crown copyright and database rights 2019 Ordnance Survey 100023410. This map has been provided for this scheme consultation and must not be used for any other purpose. Only one paper copy may be made for your own use.


| Rev | Description | Drawn | App'd | Date |
|---|---|---|---|---|

Key

900mmØ x 1m concrete manhole section - filled with aggregate for extra mass

Water filled barrier

600mmØ Prohibition of motor vehicles signs to be installed at each closure point


South Gloucestershire Council

DEPARTMENT OF ENVIRONMENT AND COMMUNITY SERVICES

DIRECTOR
Nigel Riglar

**STREETCARE TRANSPORT & WASTE**
PO Box 1954
Bristol. BS37 0DD
Telephone: 01454 868 000
Email: TransportServices@southglos.gov.uk


Project
Experimental Traffic Order
Old Bromley Heath Road, Winterbourne
NM49/2018

Title
Location Plan
Temporary Closure Features
2019

| | | | | | |
|---|---|---|---|---|---|
| Scale @ A3 | As Shown | | | | |
| Drawn | JR | Checked | MC | Approved | MS |
| Date | Nov.18 | Date | Nov.18 | Date | Nov.18 |

| Dwg No. | Parish | Scheme | Number | Rev. |
|---|---|---|---|---|
| | T437 | 443 | 29 | - |


Acad Ref I:\TNS Schemes\T437-WINTERBOURNE\443 - Experimental TROs off A432\5. Docs & Dwgs\Drawings\2019 revisions\T437-443-28-30 Temporary Road Closures.dwg : Plotted by MCH on Mar 07, 2019 - 4:51pm