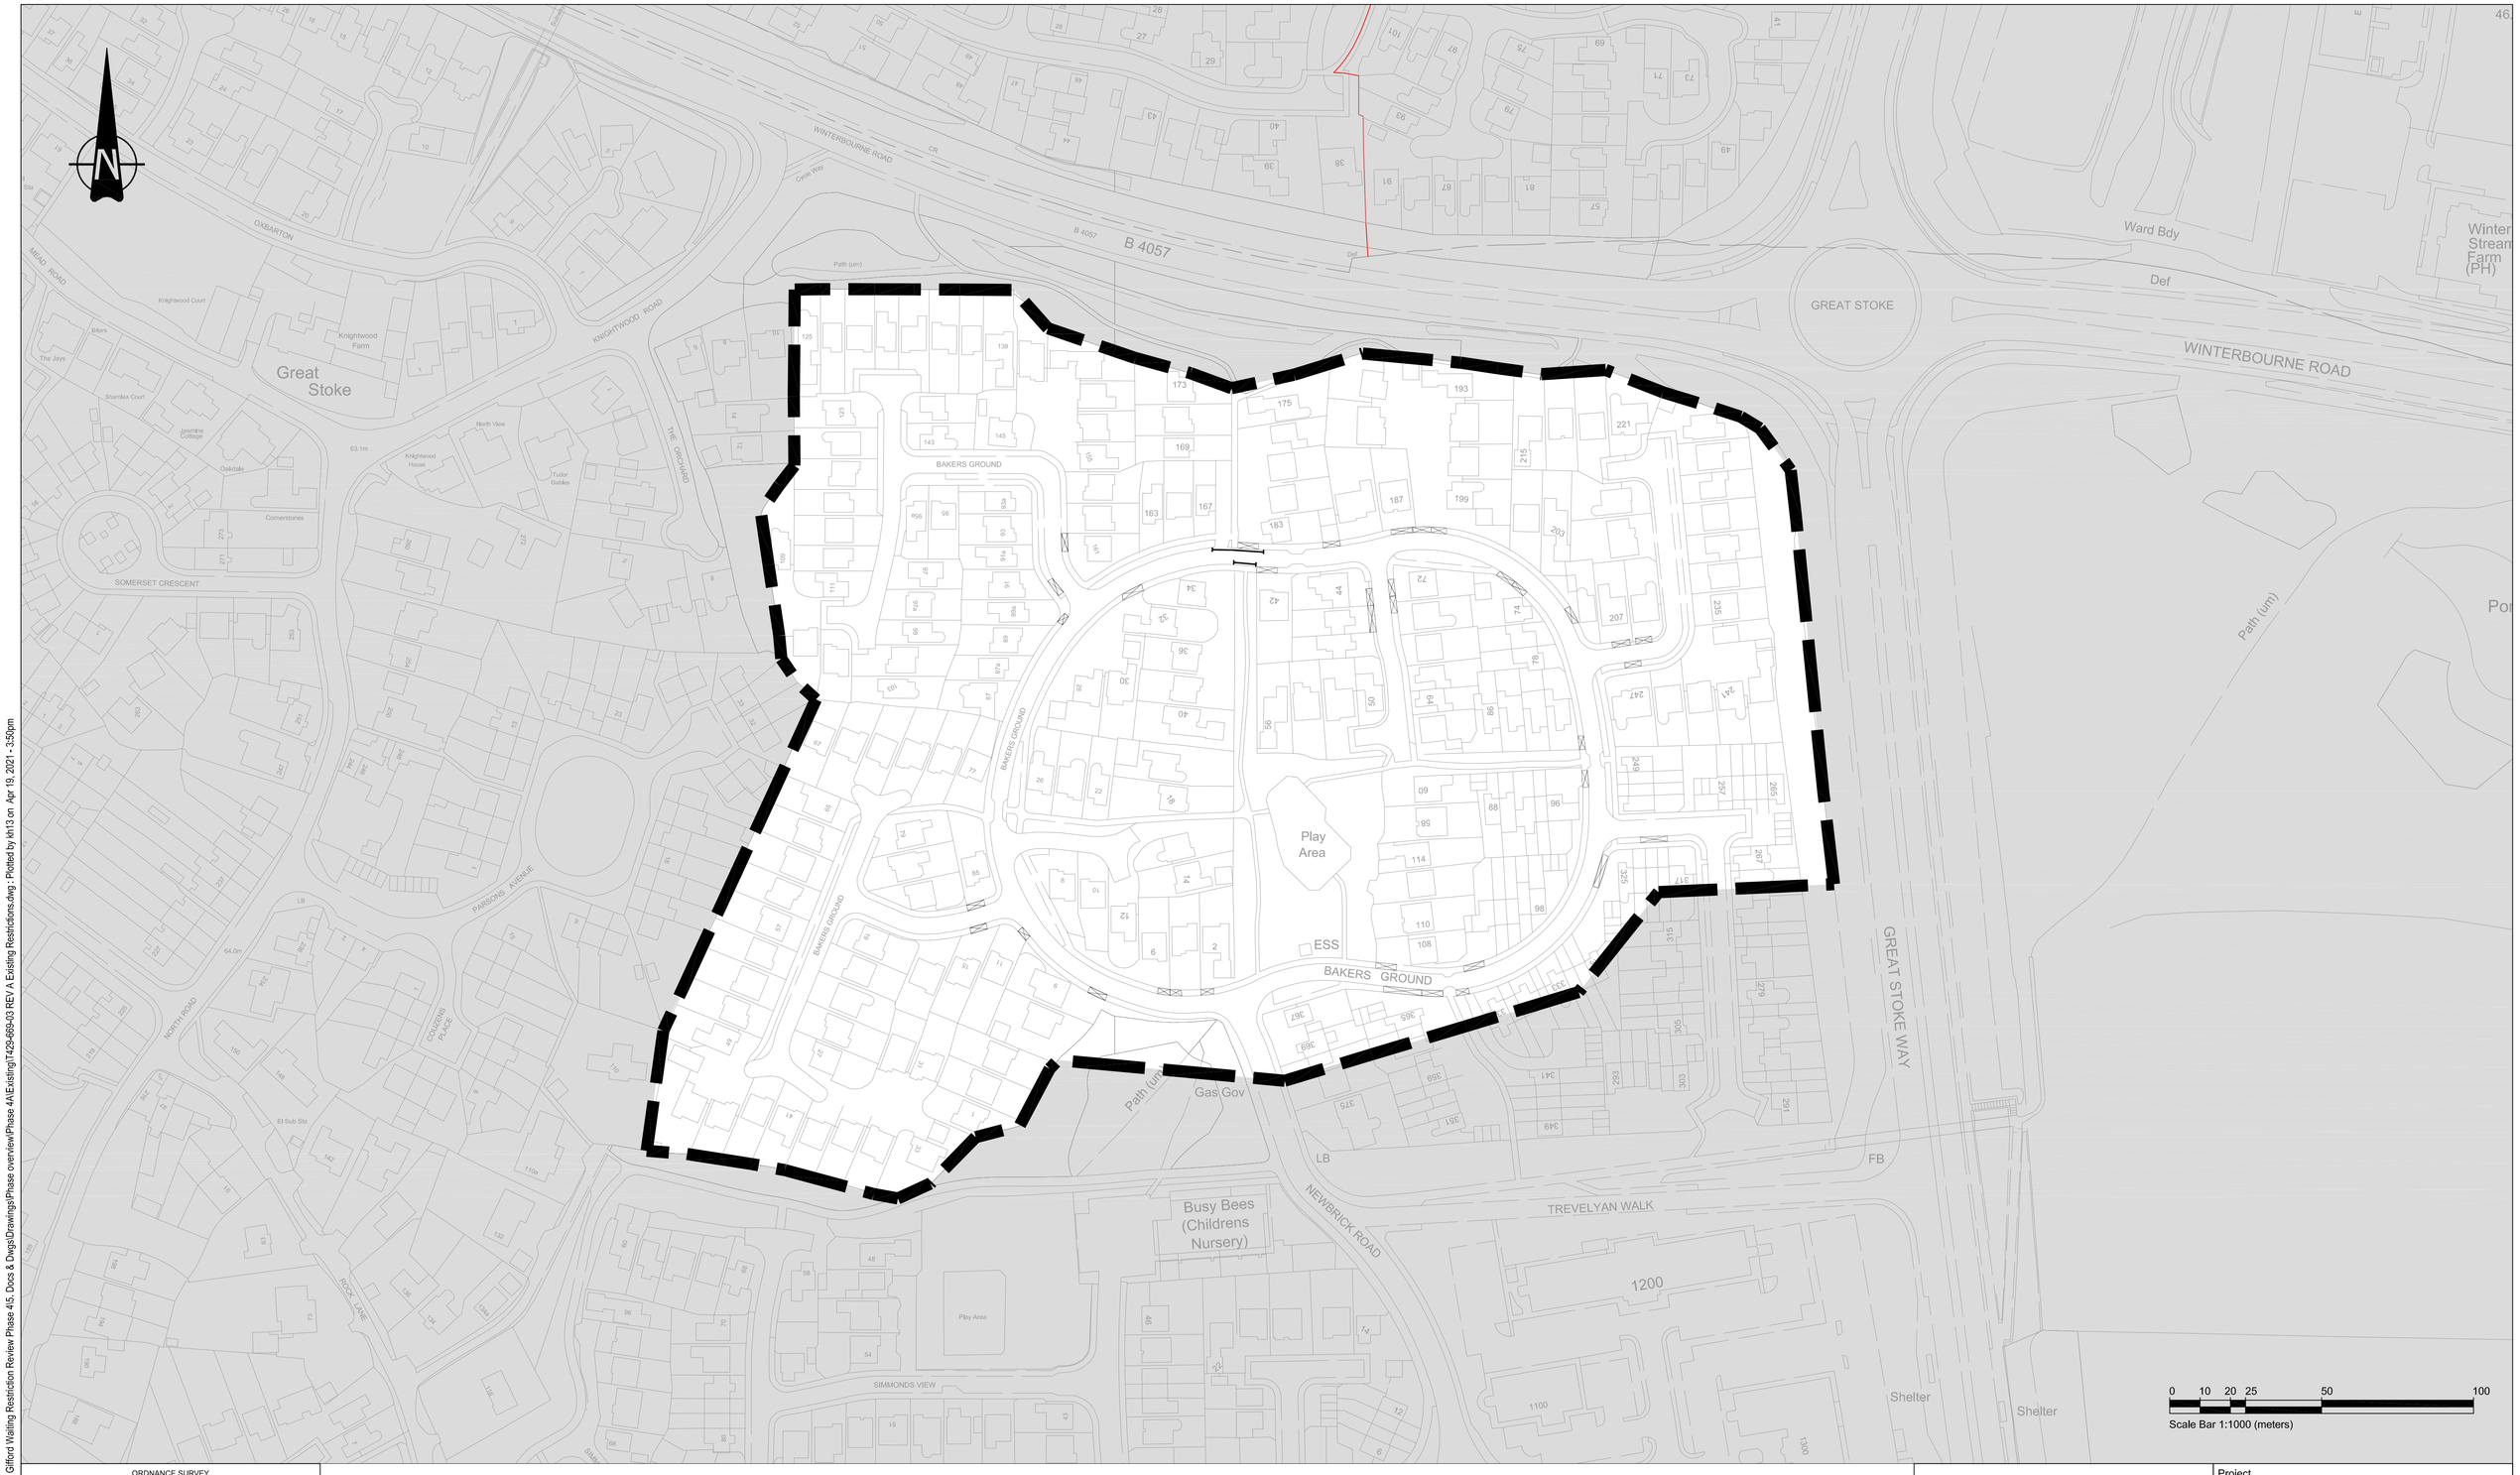

ORDNANCE SURVEY

© Crown copyright and database rights 2021 Ordnance Survey 100023410.
This map has been provided for this scheme consultation and must not be used for any other purpose. Only one paper copy may be made for your own use.

Rev	Description	Drawn	App'd	Date

KEY

- Scheme Boundary
- Dropped kerb access
- Existing advisory keep clear line

CONSULTATION

South Gloucestershire Council

DEPARTMENT OF ENVIRONMENT AND COMMUNITY SERVICES

DIRECTOR
Nigel Riglar

STREETCARE TRANSPORT & WASTE
PO Box 1954
Bristol. BS37 0DD
Telephone: 01454 868 000
Email: TransportServices@southglos.gov.uk

Project
Stoke Gifford Area Wide Waiting Restriction Review

Title
Existing Waiting Restrictions
Phase 4A - Inset 3
Plan 3 of 3

Scale @ A1	1:1000				
Drawn	KHU	Checked		Approved	
Date	Apr 2021	Date		Date	

Dwg No. T429 – 669 – 03 4A Rev. A

Acad Ref K:\TNS Schemes\T429-STOKE GIFFORD\669 - Stoke Gifford Waiting Restriction Review Phase 4\5. Docs & Dwgs\Drawings\Phase overview\Phase 4A\Existing\T429-669-03 REV A Existing Restrictions.dwg :: Plotted by tdr13 on Apr 19, 2021 - 3:50pm