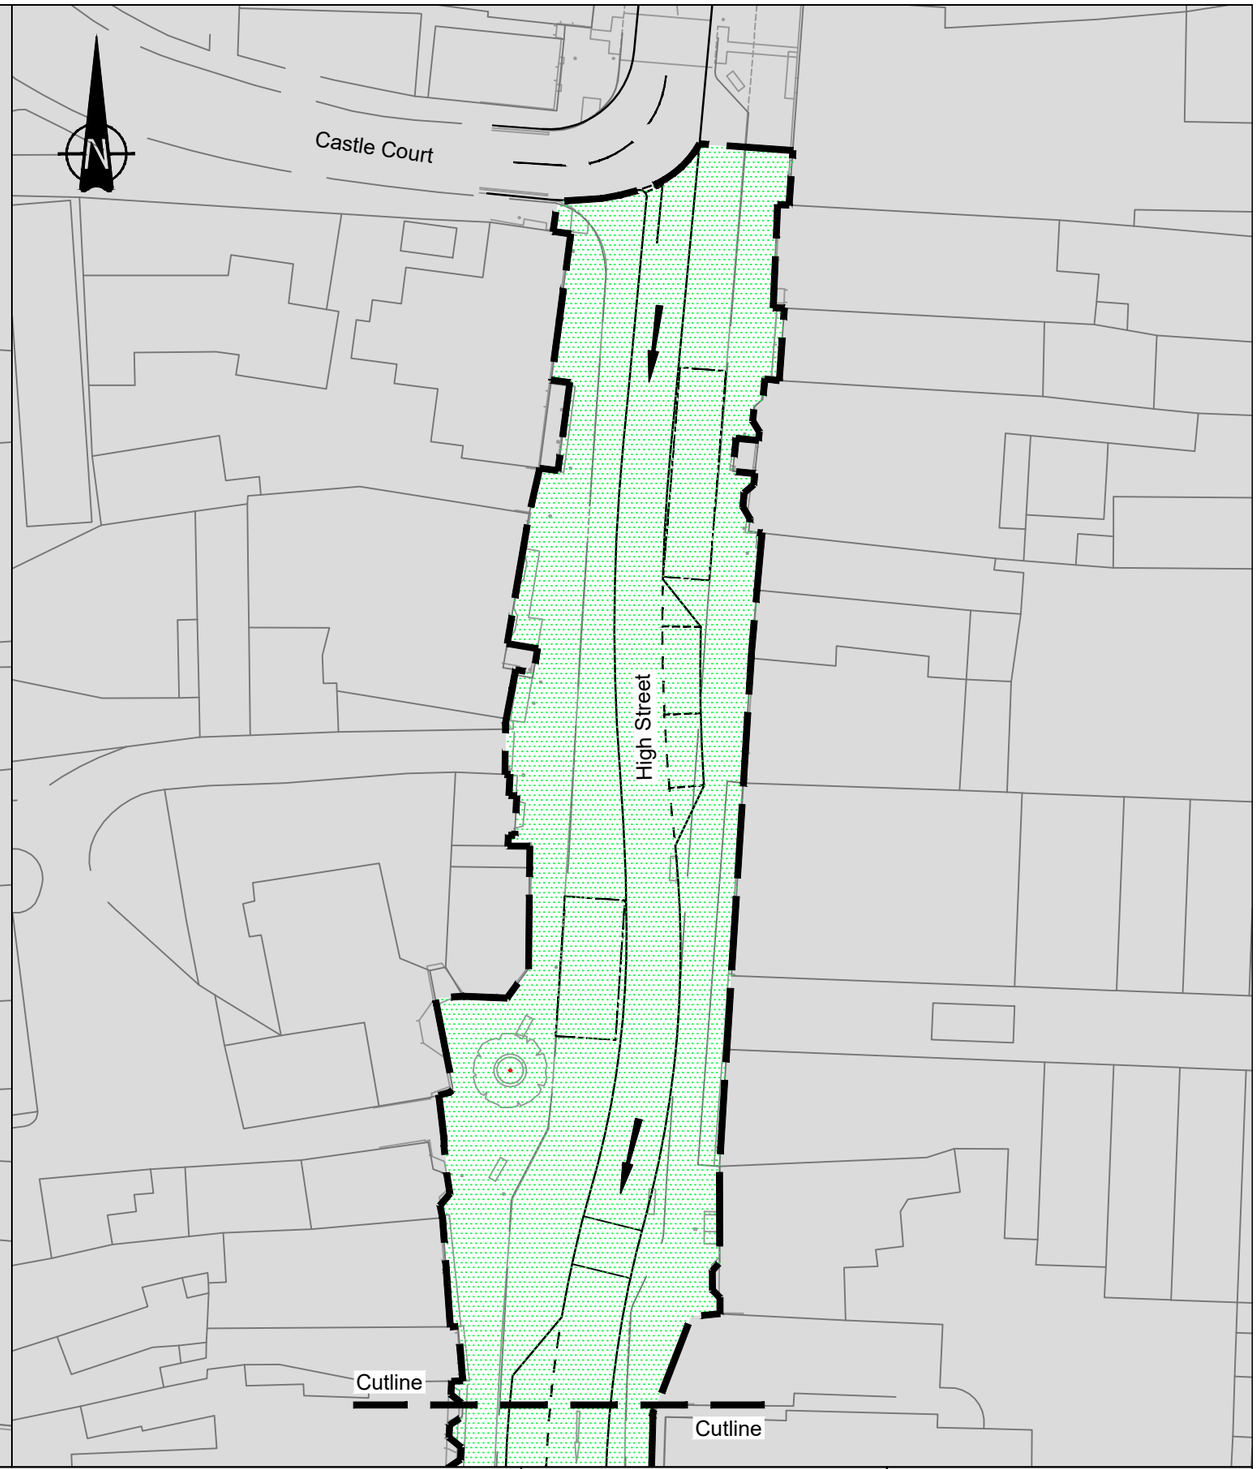

Acad Ref L:\TNS Schemes\T430-THORNBURY\374 - Thornbury High Street social distancing\5. Docs & Dwgs\Drawings\TRO Plans\T430-374-064 One Way Except Cycles.dwg : Plotted by SP30 on Aug 24, 2021 - 3:39pm

ORDNANCE SURVEY

© Crown copyright and database rights 2021 Ordnance Survey 100023410. This map has been provided for this scheme consultation and must not be used for any other purpose. Only one paper copy may be made for your own use.

Rev	Description	Drawn	App'd	Date

TRAFFIC ORDER KEY

Traffic order boundary

One Way

0 10 20 50

Scale Bar 1:500 (metres)

South Gloucestershire Council

DEPARTMENT OF ENVIRONMENT AND COMMUNITY SERVICES

DIRECTOR
Nigel Riglar

STREETCARE TRANSPORT & WASTE
PO Box 1954
Bristol. BS37 0DD
Telephone: 01454 868 000
Email: TransportServices@southglos.gov.uk

Project
THORNBURY HIGHSTREET ENHANCEMENT

Title
ONE WAY EXCEPT CYCLES

Scale @ A3	1:500				
Drawn	SP	Checked	KM	Approved	
Date	AUG.21	Date	AUG.21	Date	

Dwg No.	Parish	Scheme	Number	Rev.
	T430	374	064	B