Key

50mph speed limit

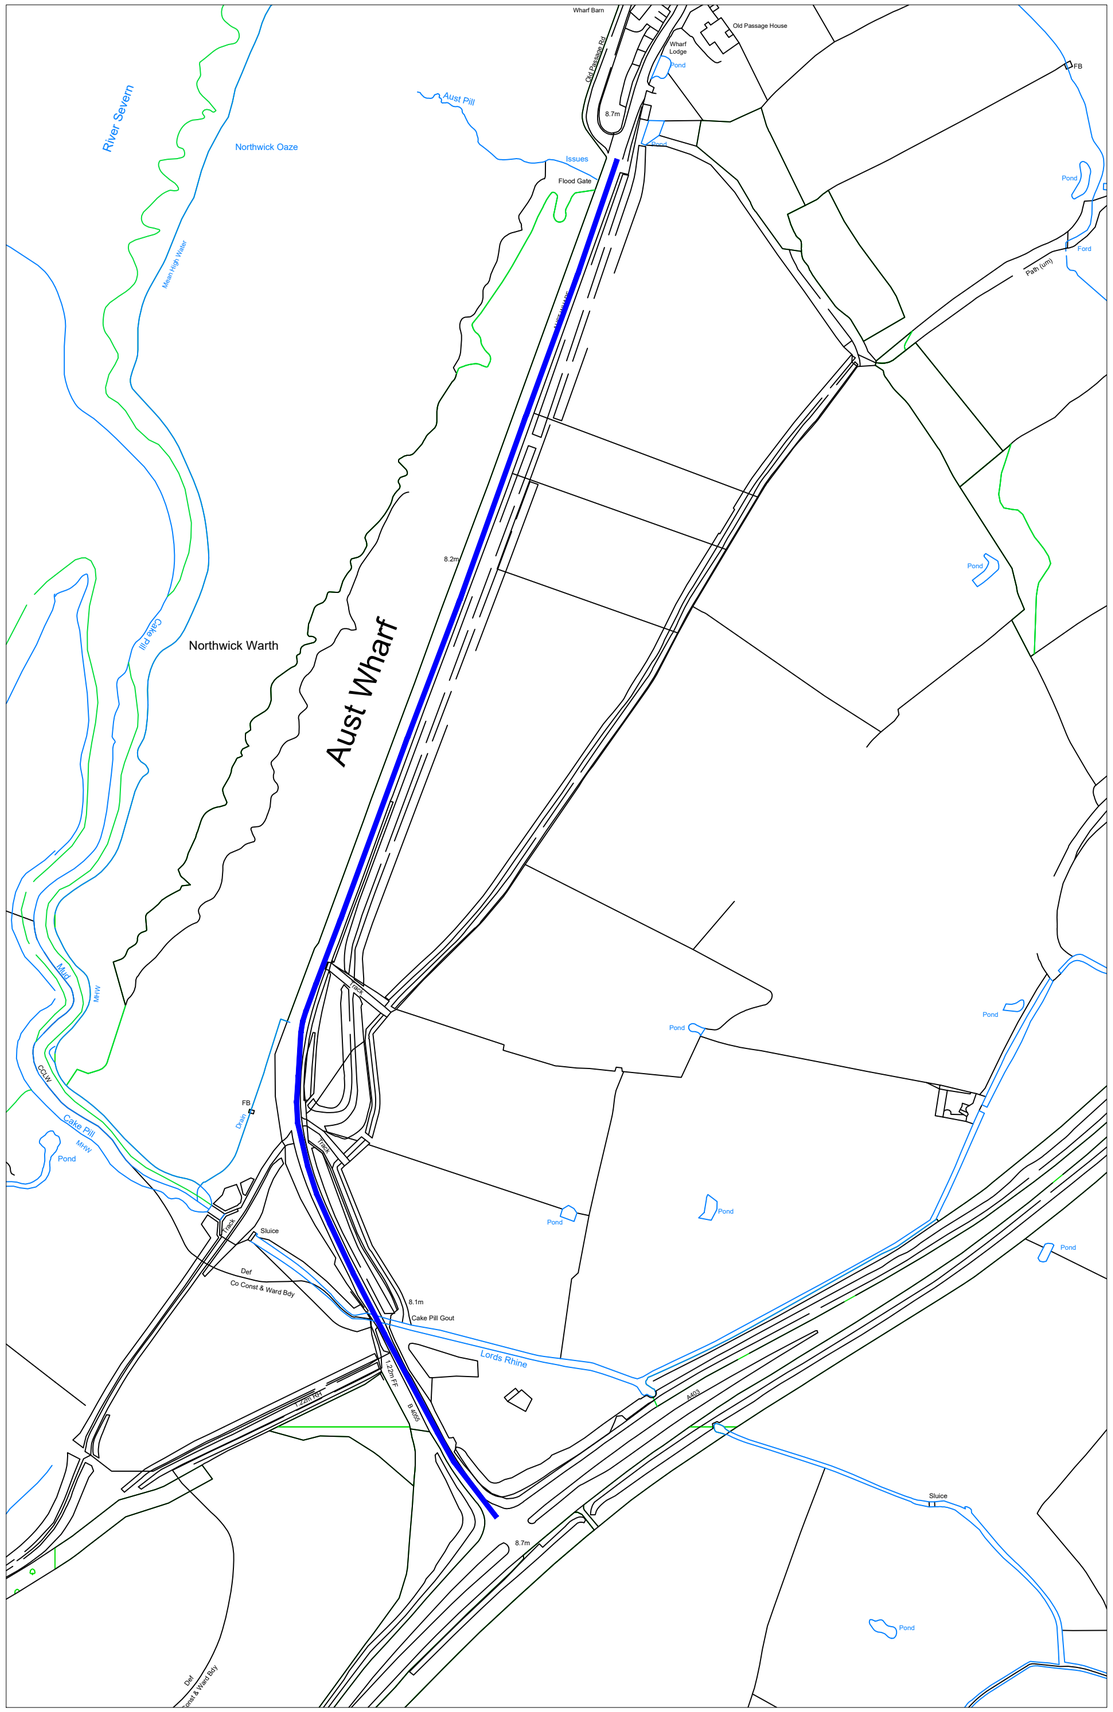


ORDNANCE SURVEY

© Crown copyright and database rights 2022 Ordnance Survey 100023410.
This map has been provided for this scheme consultation and must not be used for any other purpose. Only one paper copy may be made for your own use.

| Rev | Description | Drawn | App'd | Date |
|---|---|---|---|---|
| A | for Advertisement | dc | | 6/22 |

CONSULTATION

South Gloucestershire Council

DEPARTMENT OF ENVIRONMENT AND COMMUNITY SERVICES

DIRECTOR
Nigel Riglar

**STREETCARE TRANSPORT & WASTE**
PO Box 1954
Bristol. BS37 0DD
Telephone: 01454 868 000
Email: TransportServices@southglos.gov.uk

Project
Passage Rd / Aust Wharf
Aust

Title
Existing
Speed Limit

| | | | | | |
|---|---|---|---|---|---|
| Scale @ A2 | NTS | | | | |
| Drawn | drc | Checked | | Approved | |
| Date | 3-22 | Date | | Date | |

| Dwg No. | Parish | Scheme | Number | Rev. |
|---|---|---|---|---|
| | T404 | 104 | 33 | A |

Acad Ref