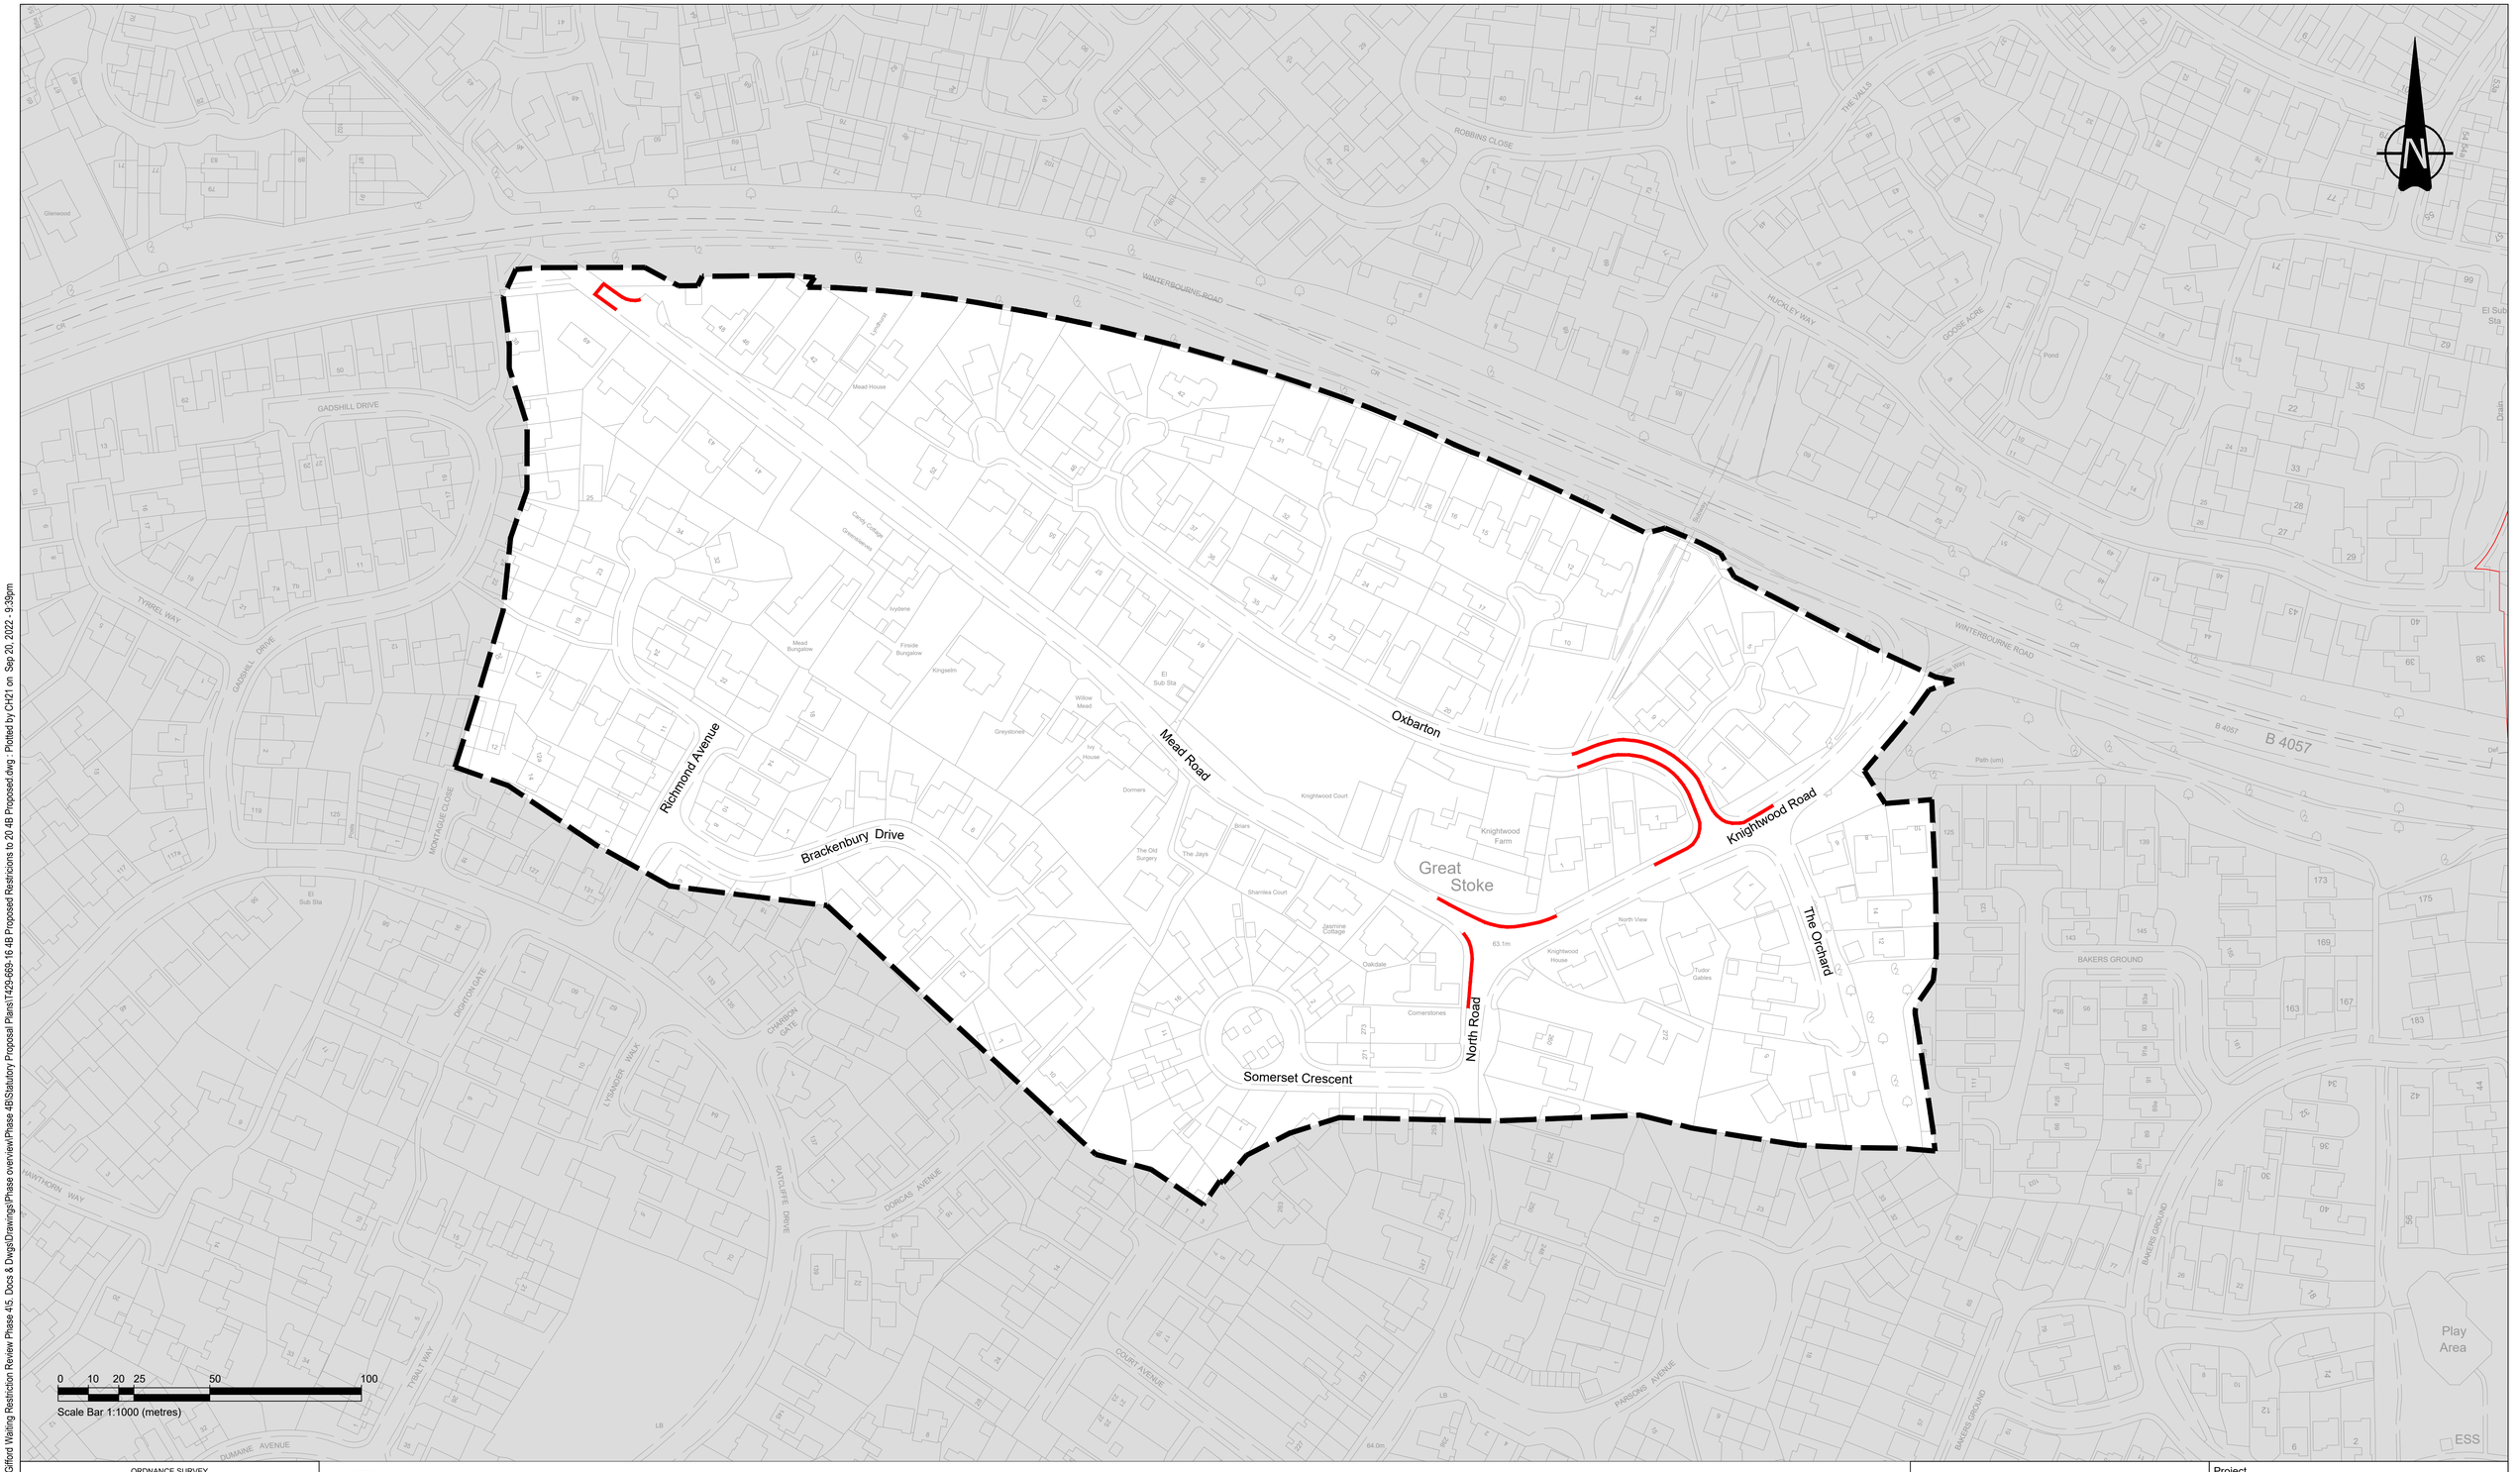

ORDNANCE SURVEY

© Crown copyright and database rights 2022 Ordnance Survey 100023410.
This map has been provided for this scheme consultation and must not be used for any other purpose. Only one paper copy may be made for your own use.

Rev	Description	Drawn	App'd	Date

KEY

- Scheme Boundary
- No waiting at any time

STATUTORY NOTICE

South Gloucestershire Council

DEPARTMENT OF ENVIRONMENT AND COMMUNITY SERVICES

DIRECTOR
Nigel Riglar

STREETCARE TRANSPORT & WASTE
PO Box 1954
Bristol, BS37 0DD
Telephone: 01454 868 000
Email: TransportServices@southglos.gov.uk

Project
Stoke Gifford Area
Waiting Restriction Review
Phase 4B

Title
Proposed Waiting Restrictions

Inset 5

Scale @ A1	1:1000				
Drawn	CH	Checked		Approved	
Date	Sep 2022	Date		Date	

Dwg No.	Parish	Scheme	Number	Rev.
	T429	669	20 4B	

Acad Ref I:\TNS Schemes\T429-STOKE GIFFORD\669 - Stoke Gifford Waiting Restriction Review Phase 4\5. Docs & Dwgs\Drawings\Phase overview\Phase 4B\Statutory Proposal Plans\T429-669-16 4B Proposed Restrictions to 20 4B Proposed.dwg - Plotted by CH21 on Sep 20, 2022 - 9:39pm