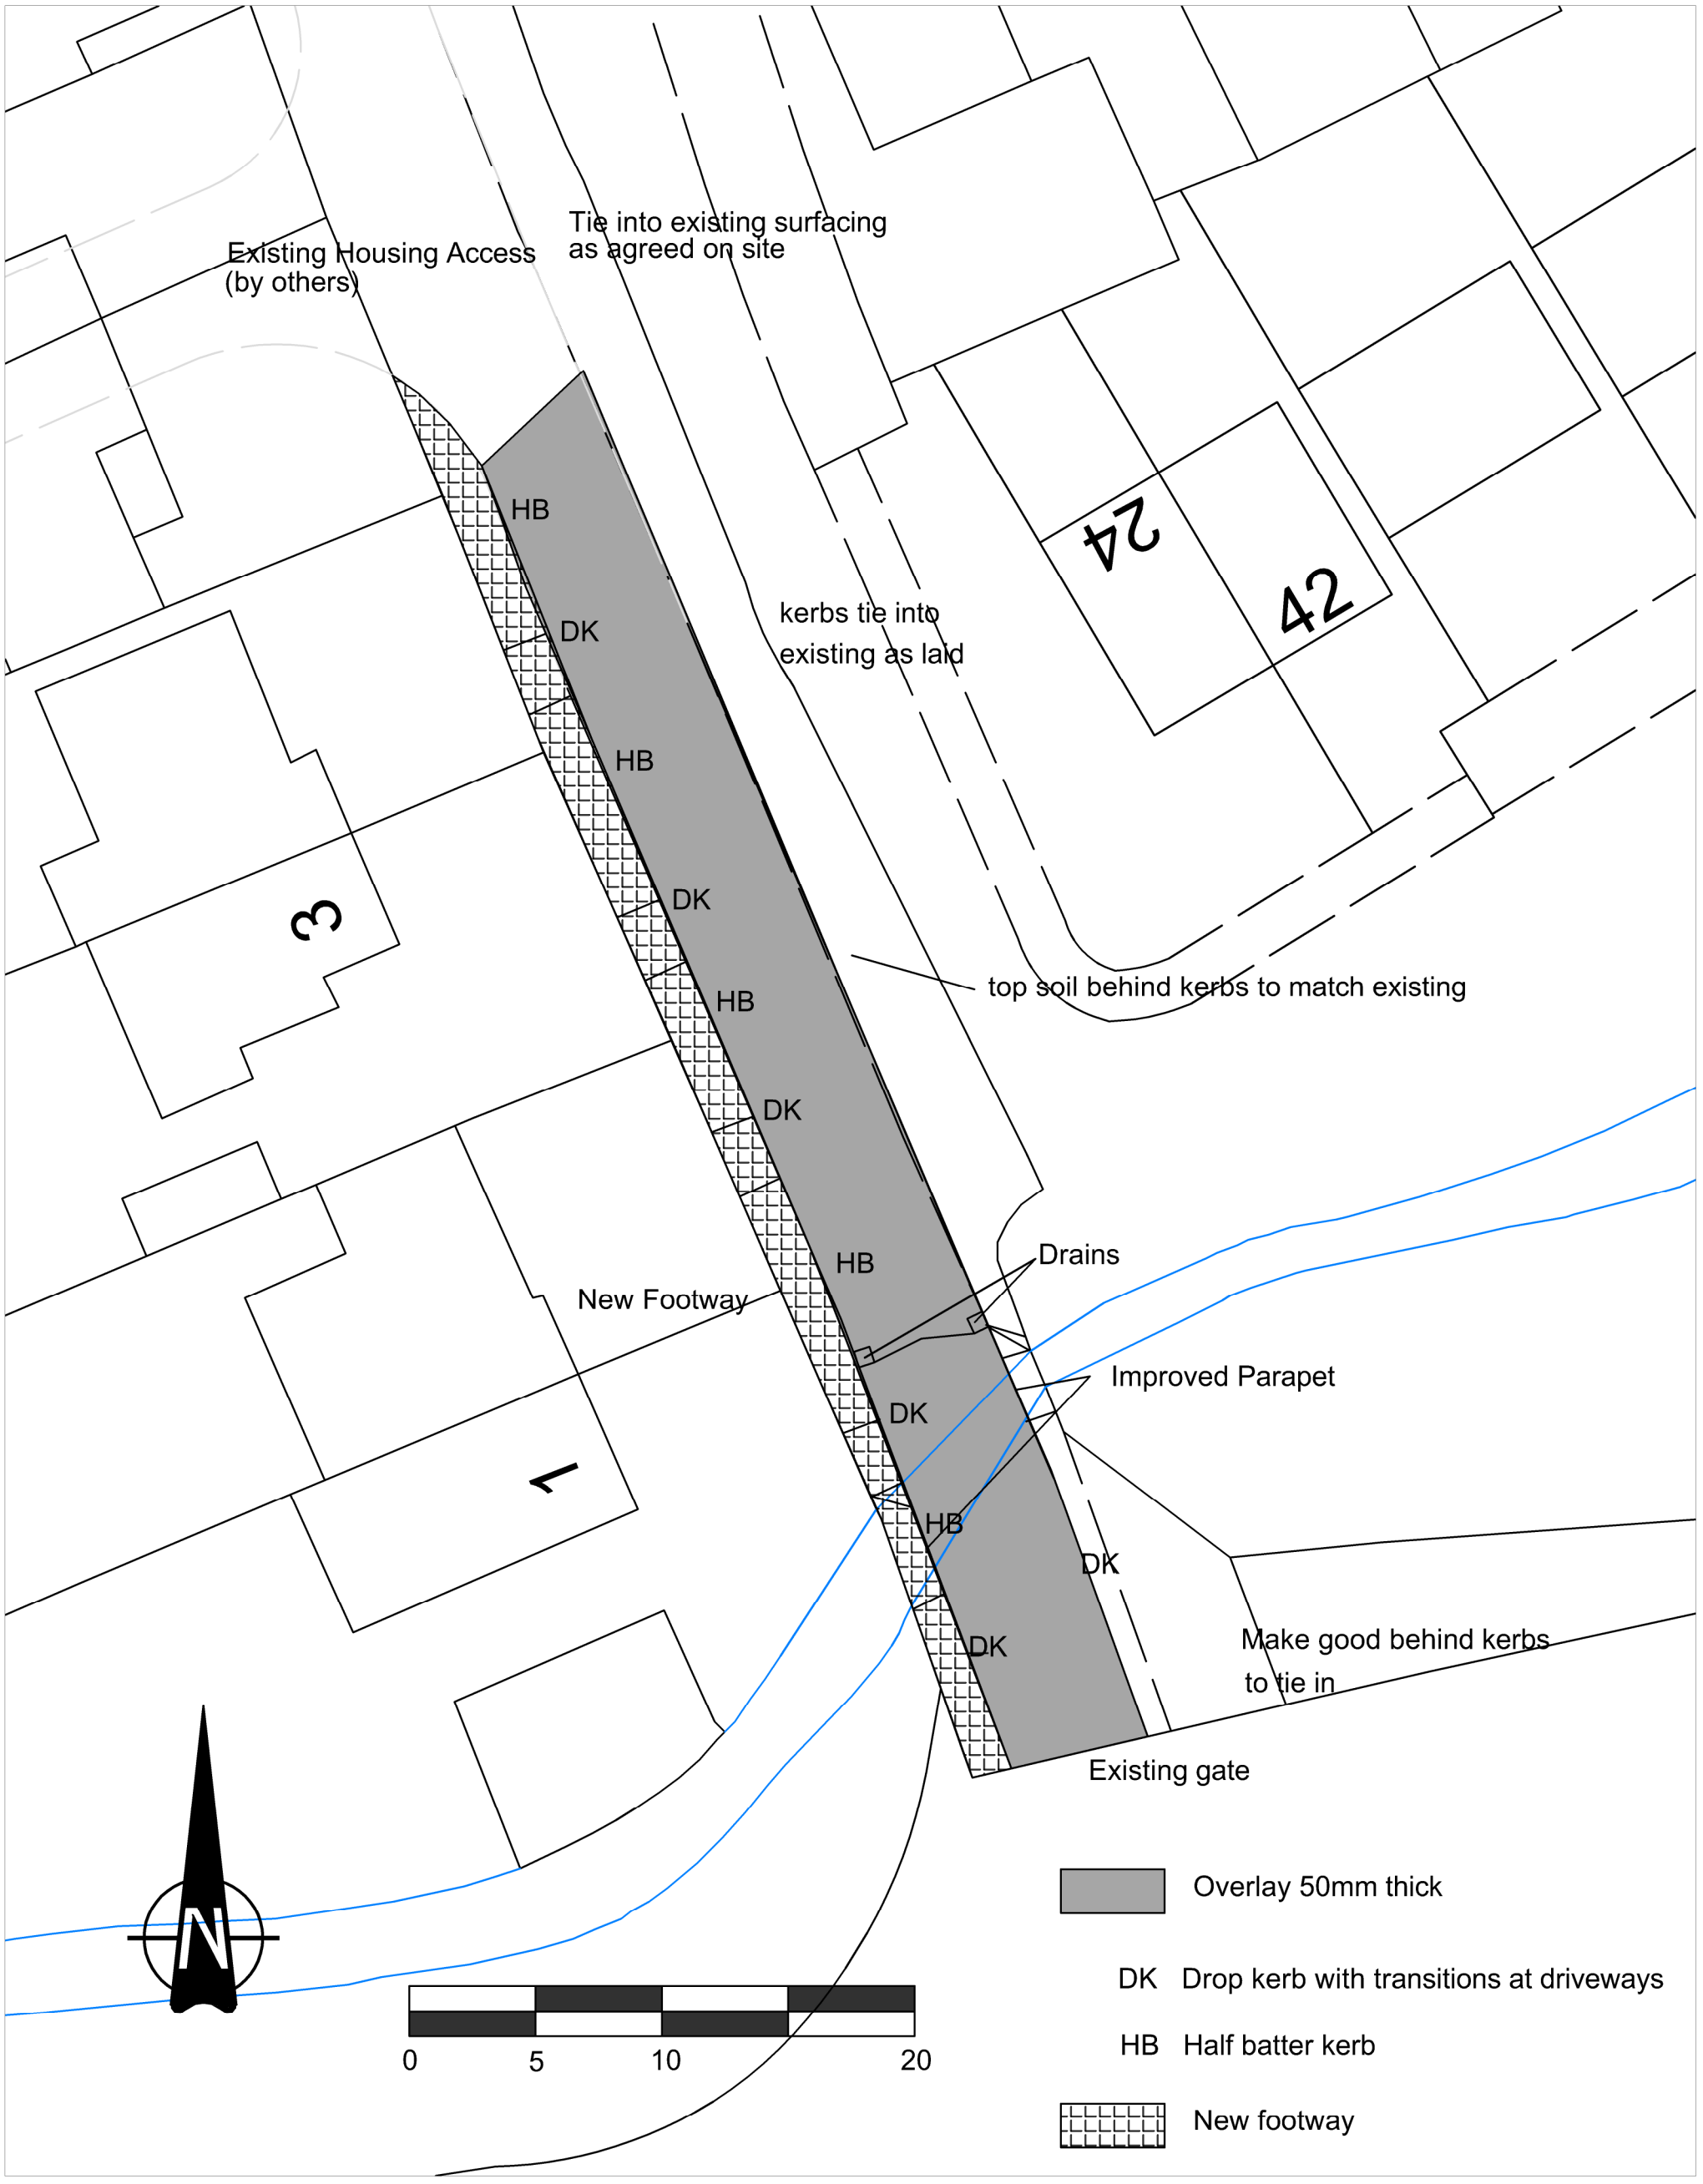

ORDNANCE SURVEY

© Crown copyright and database rights 2018 Ordnance Survey 100023410. This map has been provided for this scheme consultation and must not be used for any other purpose. Only one paper copy may be made for your own use.

Rev	Description	Drawn	App'd	Date

South Gloucestershire Council

DEPARTMENT OF ENVIRONMENT
AND COMMUNITY SERVICES

DIRECTOR
Steve Evans

STREETCARE TRANSPORT & WASTE
PO Box 1954
Bristol. BS37 0DD
Telephone: 01454 868 000
Email: TransportServices@southglos.gov.uk

Project
CPNN
Access Improvements

Title
Catbrain Hill
Consultation Drawing

Scale @ A3	1:250				
Drawn	DRC	Checked		Approved	
Date	Nov 18	Date		Date	

Dwg No.	Parish	Scheme	Number	Rev.
	T402	341	11	-

Acad Ref I:\TNS Schemes\T402-ALMONDSBURY\341 - Catbrain Hill Re-surface CPNN\5. Docs & Dwgs\Drawings\Catbrain Hill\Catbrain Hill Consult.dwg : Plotted by DCV on Nov 16, 2018 - 8:39am