TOTAL INTERIORS

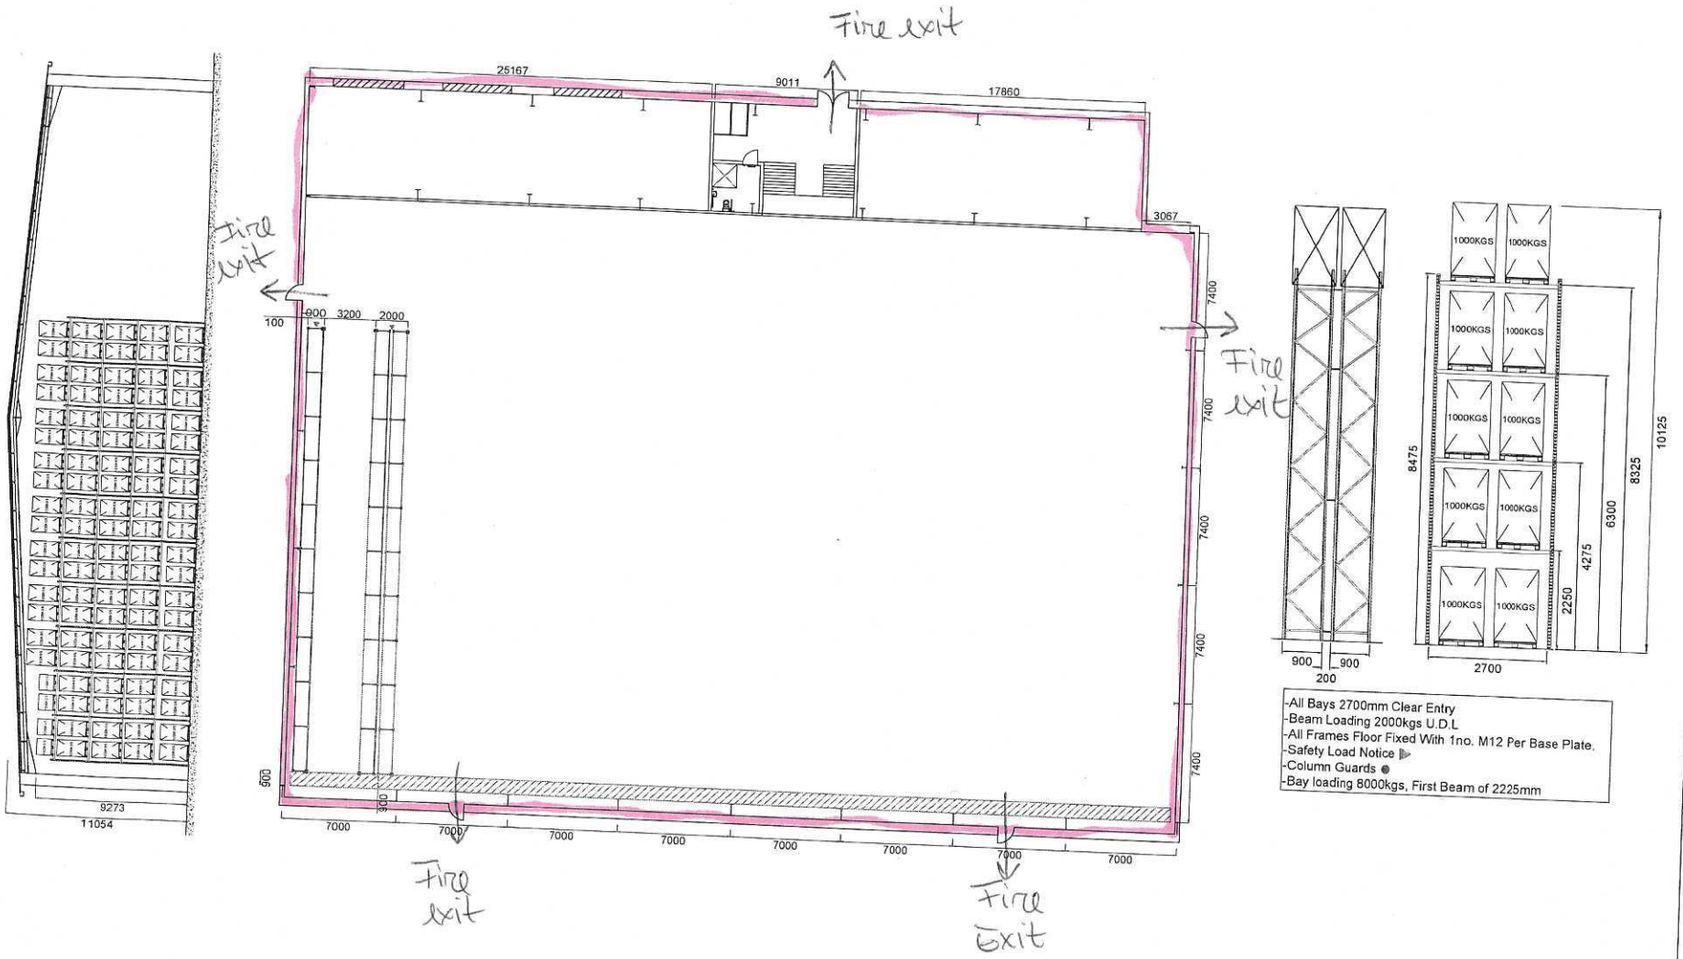

-All Bays 2700mm Clear Entry
-Beam Loading 2000kgs U.D.L
-All Frames Floor Fixed With 1no. M12 Per Base Plate.
-Safety Load Notice
-Column Guards
-Bay loading 8000kgs, First Beam of 2225mm

TOTAL STORAGE

DO NOT SCALE - USE WRITTEN DIMENSIONS ONLY - ALL DIMENSIONS TO BE CHECKED ON SITE, ANY DISCREPANCIES TO BE REPORTED

Additional Notes:

Presentation Only

Post & Beam Detail

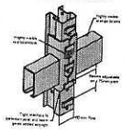

Baseplate Detail

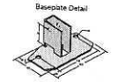

Column Guard

This drawing is property of: Total Interiors Direct Ltd in whom the copyright is vested, is confidential and not to be shown or disclosed to a third party without our permission in writing.

Rev.	Description	Drawn By	Checked By	Date
A	For Approval	C.Cullen	J. Ruane	02.04.20

TOTAL Interiors Storage Solutions
Cadbury House,Blackpole East, Blackpole Road, Worcester WR3 8SG
Tel: 01905 757506 Fax: 01905 757526
Email: sales@totalinteriorsdirect.co.uk
Web: www.totalinteriorsdirect.co.uk

HUB00

Proposed Racking Layout

Scale: - NTS	Date 02.04.2020	Drawn By C.Cullen

Drawing Number: - 01.203212

© Total Interiors Direct Ltd